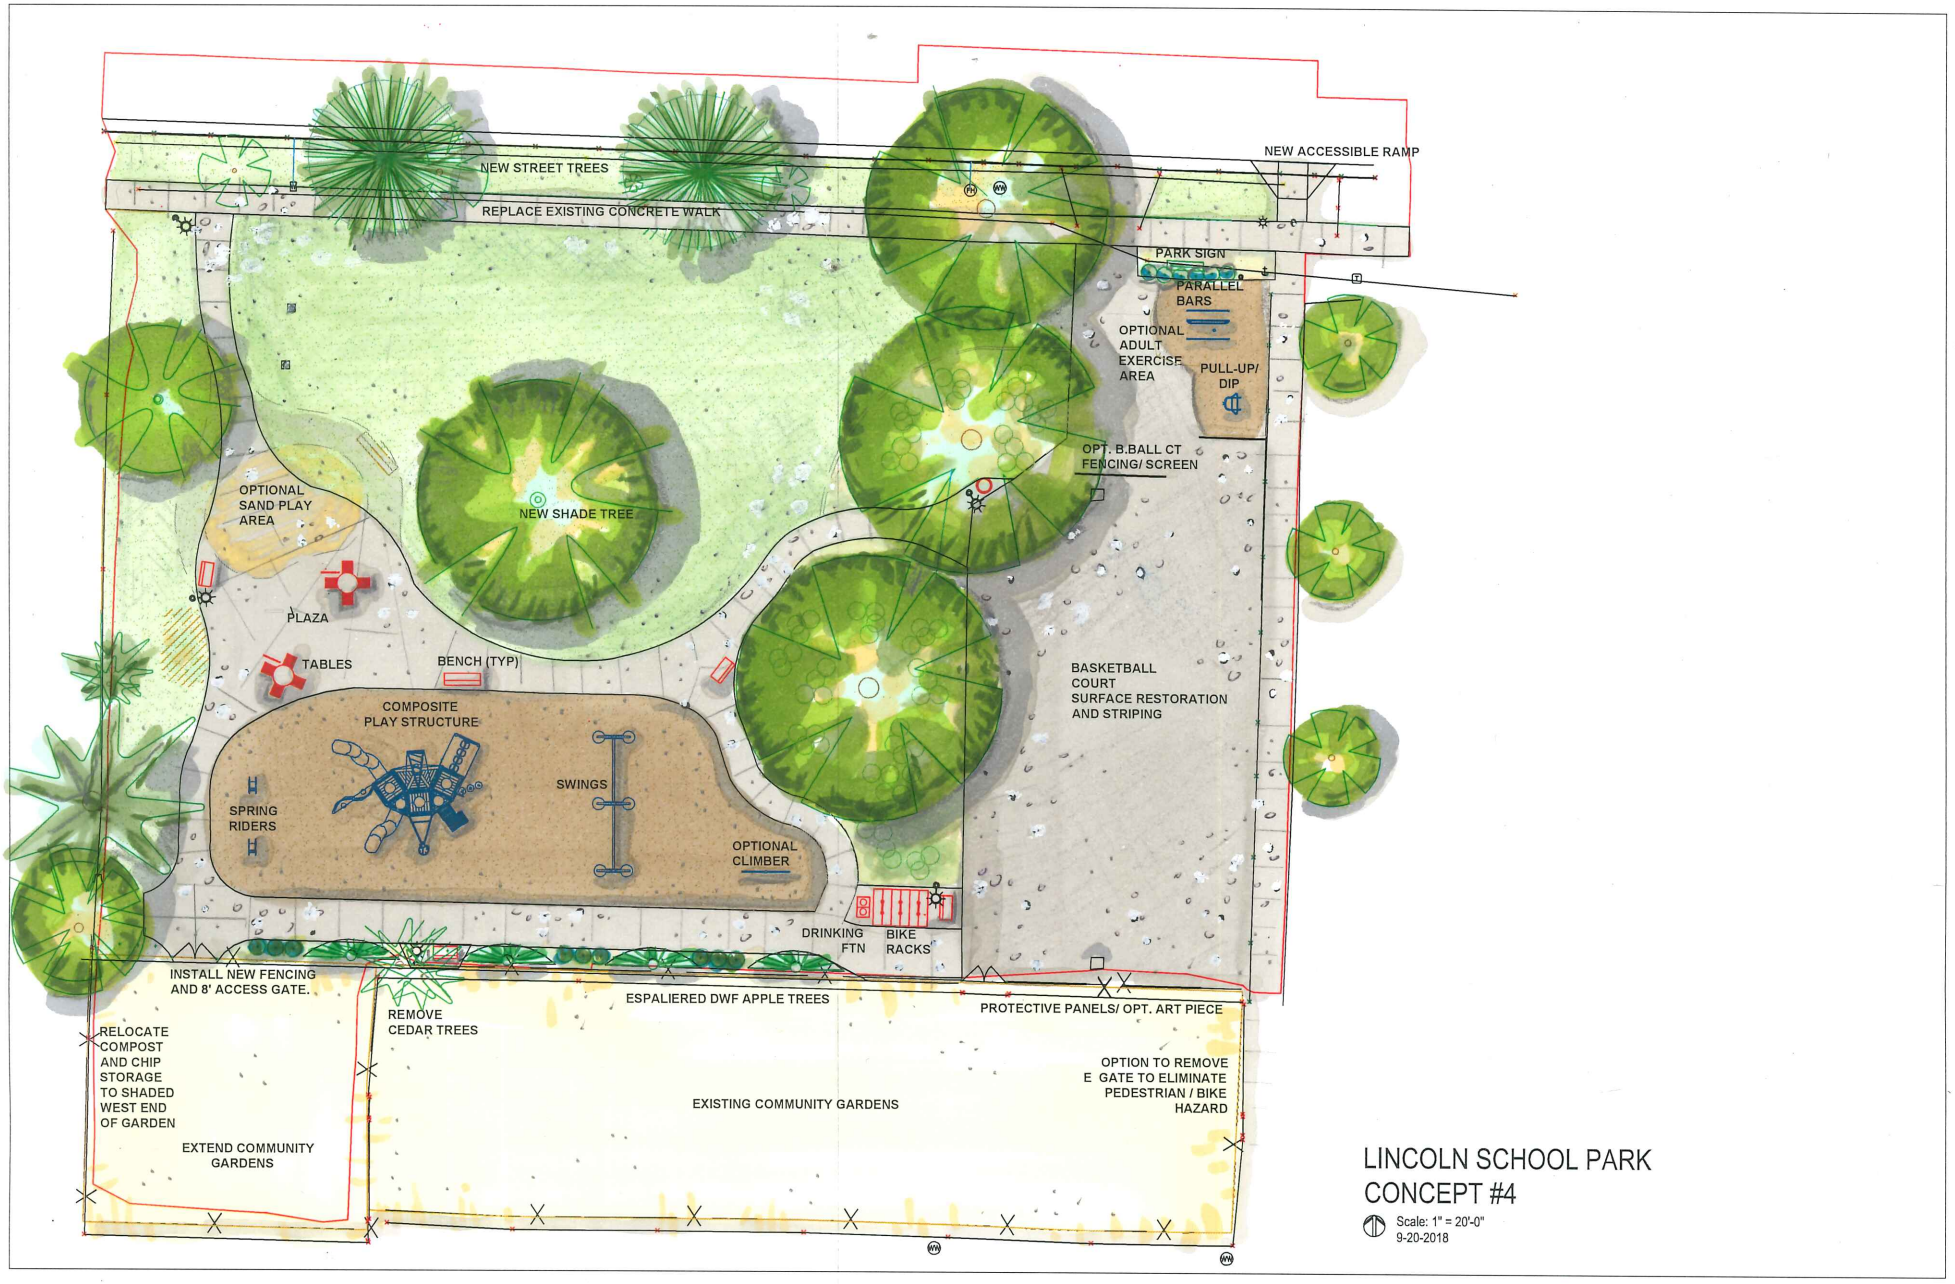

LINCOLN SCHOOL PARK
CONCEPT #4

Scale: 1" = 20'-0"
9-20-2018