MONROE ST PLAN VIEW - FOUR QUANDRANT GATE SYSTEM

US DOT NO. 756-537C
RRMP 647.92 MONROE ST

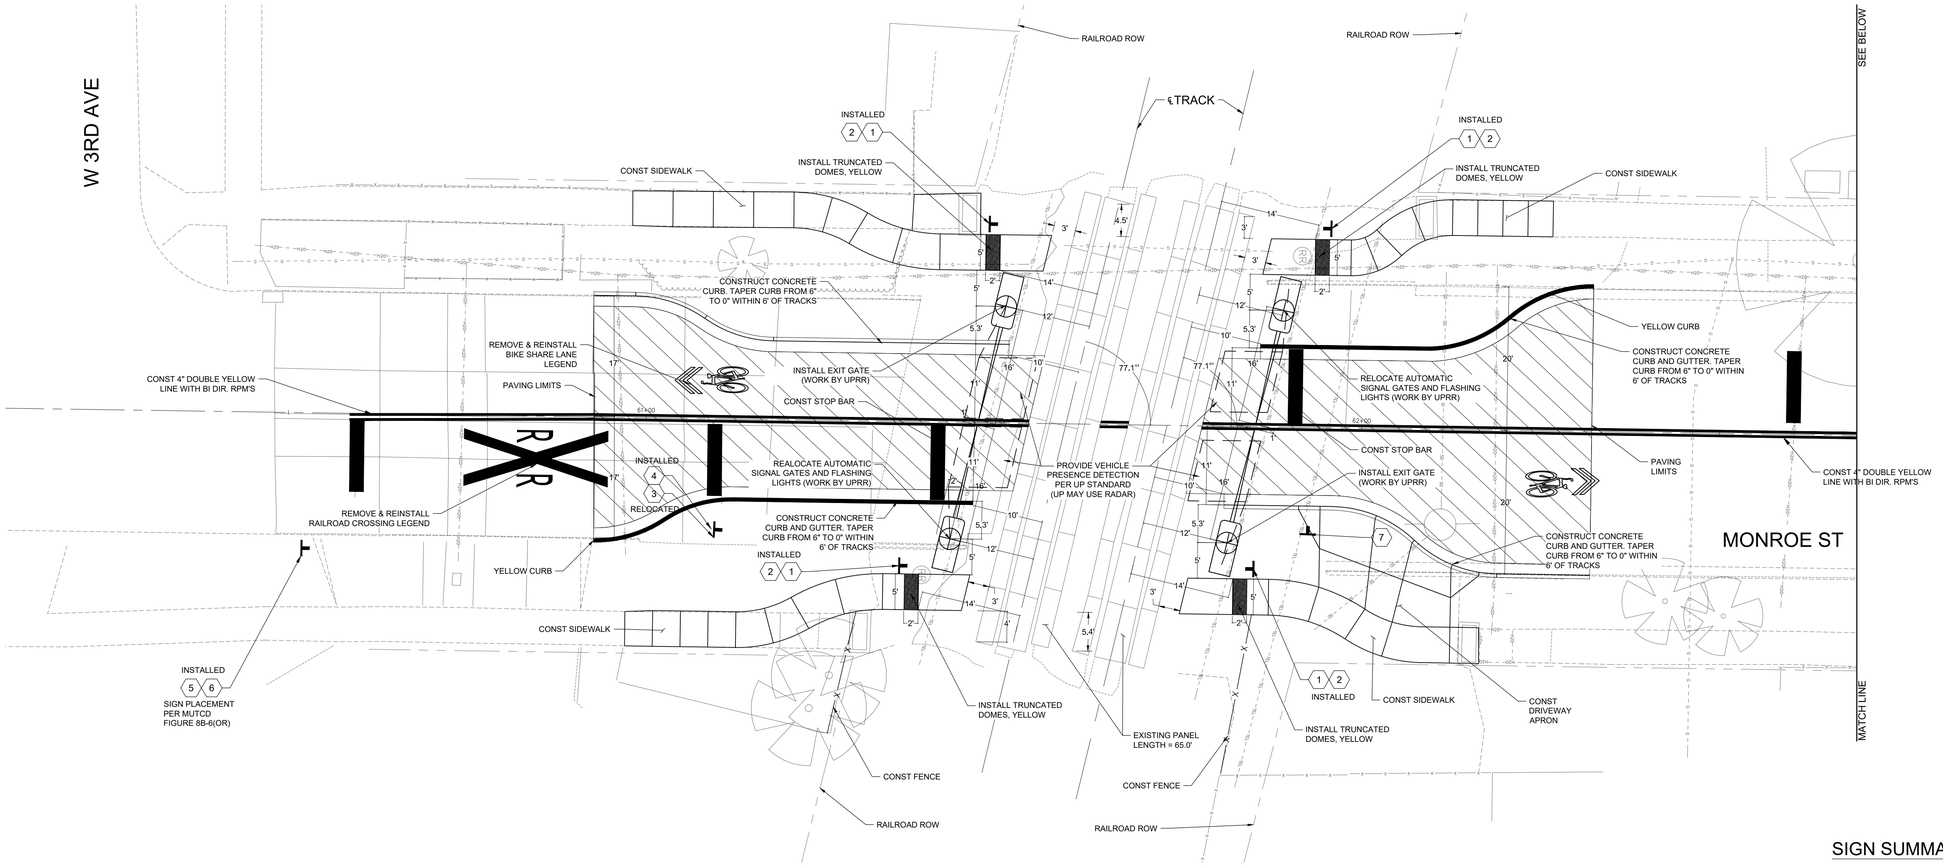

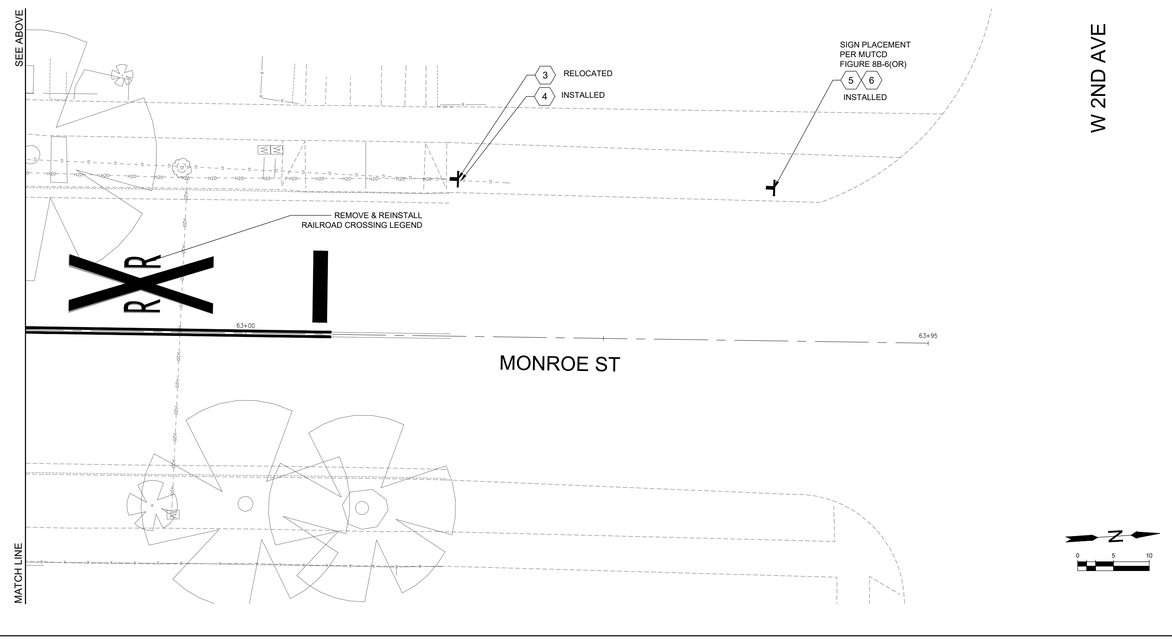

SIGN SUMMARY

1	NO TRAIN HORN	W10-9 (30"X30")
2	LOOK	R15-8 (18"X9")
3	R R	W10-1 (36" DIA)
4	NO TRAIN HORN	W10-9P (18"X24")
5		W10-5 (30"X30")
6	LOW GROUND CLEARANCE	W10-5P (24"X30")
7	RIGHT TURN ONLY	ER3-12 (--"X--")

REGISTERED PROFESSIONAL ENGINEER 75108PE
DRAFT
JULY 10, 20
KATIE J. MARWITZ
EXPIRES: 12/31/20

DATE	3/11/2020
SCALE	GRAPHIC
DESIGNED BY	K. MARWITZ
DRAWN BY	A. FISHER
CHECKED BY	J. WILLER
PROJECT NO.	955774

REV.	DATE	DESCRIPTION	BY

RAILROAD QUIET ZONE -
MONROE STREET
MONROE ST PLAN VIEW - FOUR
QUANDRANT GATE SYSTEM

CITY OF
EUGENE, OREGON
DEPARTMENT OF PUBLIC WORKS
ENGINEERING DIVISION