DELTA PONDS PEDESTRIAN BRIDGE

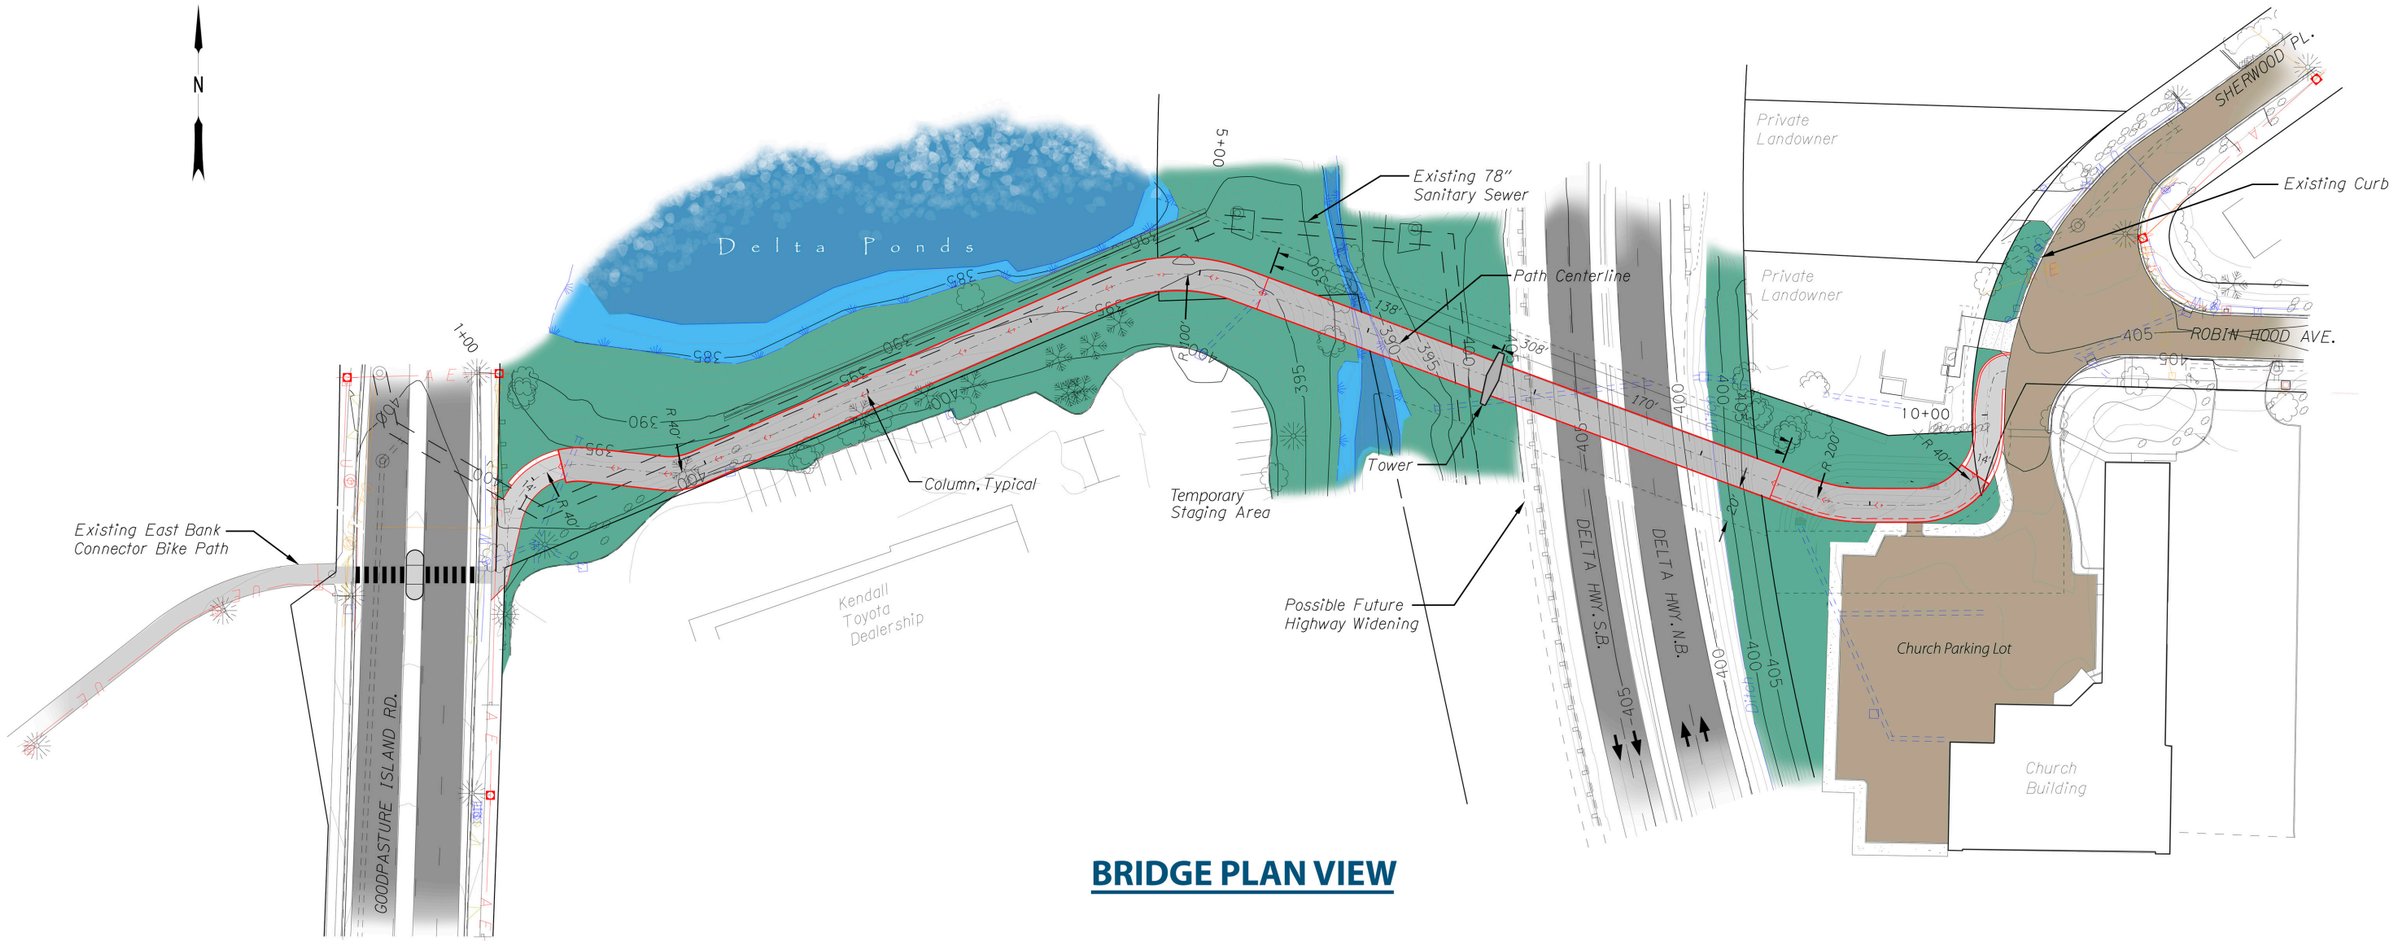

BRIDGE PLAN VIEW

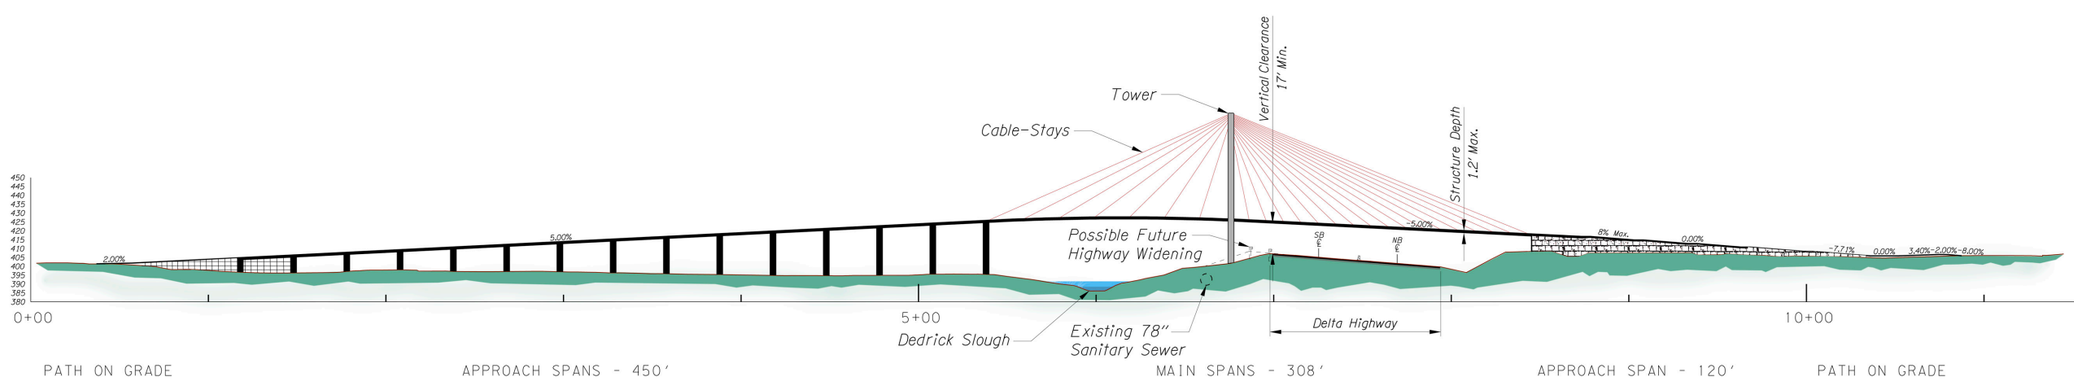

BRIDGE ELEVATION VIEW

OBEC CONSULTING ENGINEERS

CABLE STAY BRIDGE

EUGENE